



WEST ELEVATION

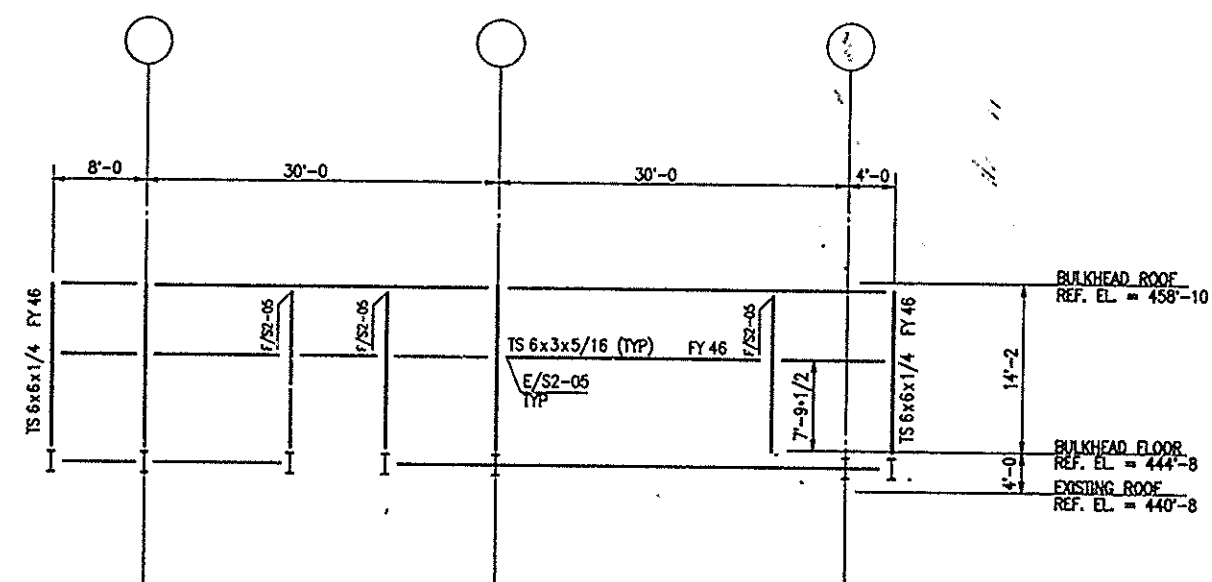


SOUTH ELEVATION



- NOTES:
1. FOR FLOOR FRAMING AT EXISTING ROOF, REFER TO DRAWING S2-01. FOR FLOOR FRAMING AT BULKHEAD FLOOR AND BULKHEAD ROOF, REFER TO DRAWING S2-02.
 2. FOR W14 COLUMNS, SEE DRAWINGS S2-01 AND S2-02.
 3. ALL TS MEMBERS ARE GALVANIZED.

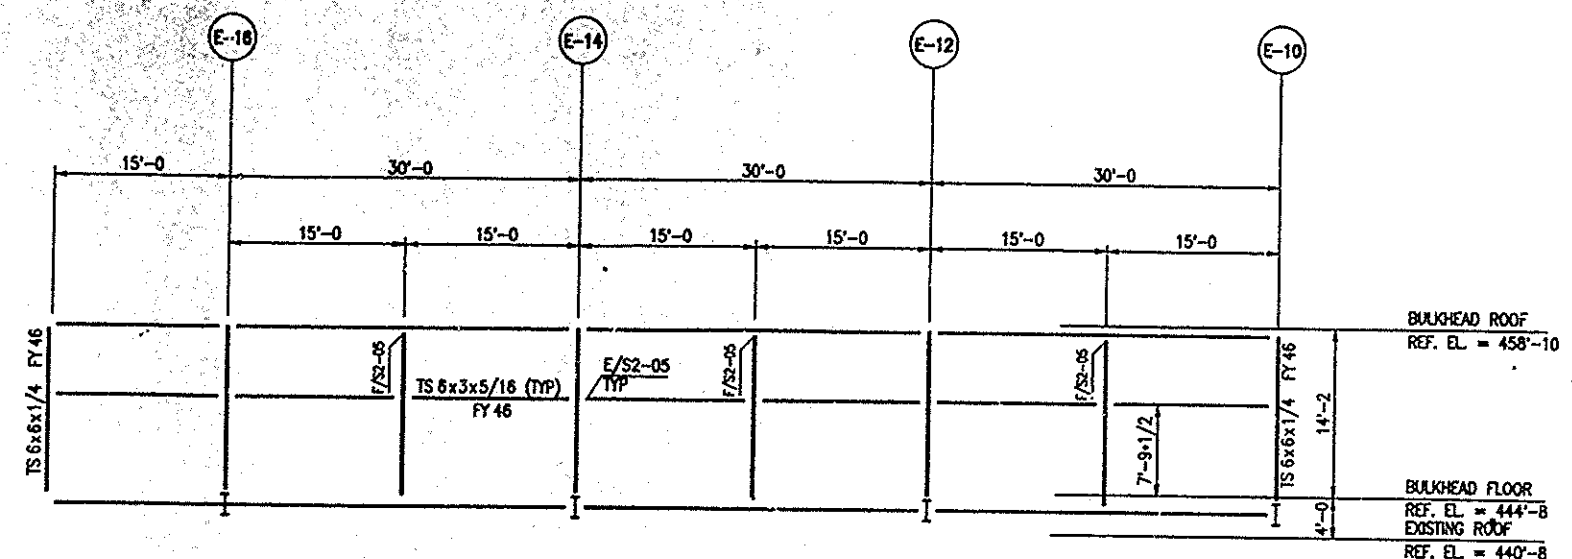

EAST ELEVATION

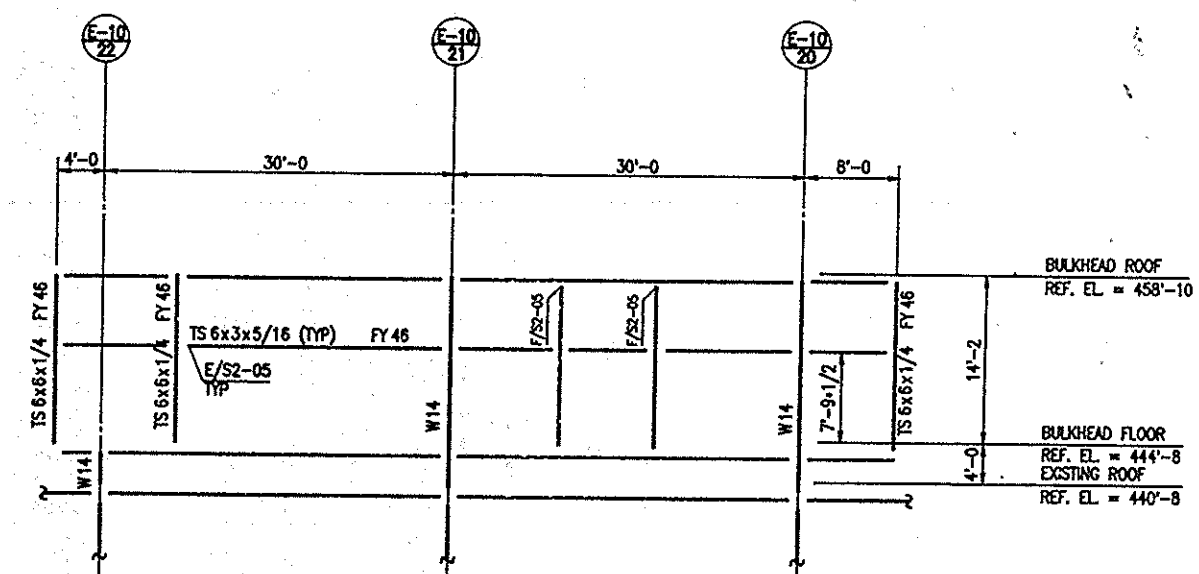

NORTH ELEVATION

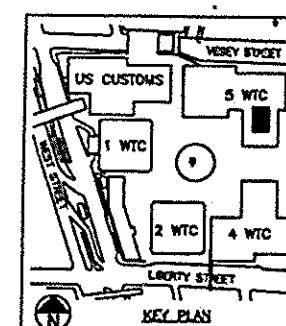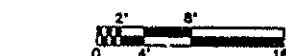

Sheet 32 of 108/110

THE PORT AUTHORITY
OF NY & NJ



ORIGINAL SIGNED & SEALED BY
N.Y. P.E. (OR R.A.)

Joseph R. Loring
Associates, Inc.
consulting engineers

One Pennsylvania Plaza
New York, New York 10004-0040
Tel: (212) 343-7400, Fax: (212) 343-7382

THE OFFICE OF

DAVID

ELLIOT

LEBOWITZ

PC

ARCHITECTS & PLANNERS

300 EAST 42ND STREET

NEW YORK, NY 10017-0000

TEL: 212-696-1000 FAX: 212-696-1001

LESLIE E ROBERTSON

ASSOCIATES, RLLP

CONSULTING STRUCTURAL ENGINEERS

300 EAST 42ND STREET

NEW YORK, NY 10017-0000

TEL: 212-696-1000 FAX: 212-696-1001

I HEREBY CERTIFY THAT THIS IS A TRUE AND CORRECT
COPY OF ONE OF THE CONTRACT DRAWINGS COM-
MITTED AS PART OF CONTRACT NO. WTC-945-071
IN THE FORM IN WHICH SAID DRAWINGS EXISTED AT
THE TIME THE SAID CONTRACT WAS EXECUTED BY
THE PARTIES.

DATE 11/17/97 *Leslie E. Robertson* SPECIAL WRITER

DATE 11/17/97 *PK* ENGINEER OF DESIGN